PRODUCED BY AN AUTODESK EDUCATIONAL PRODUCT

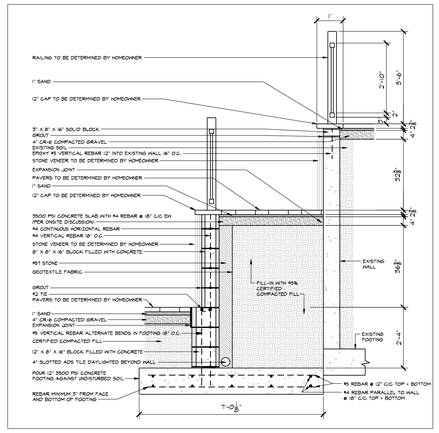

A STONE VENEER WALL / LANDING
SCALE: 1/4" = 1'-0"

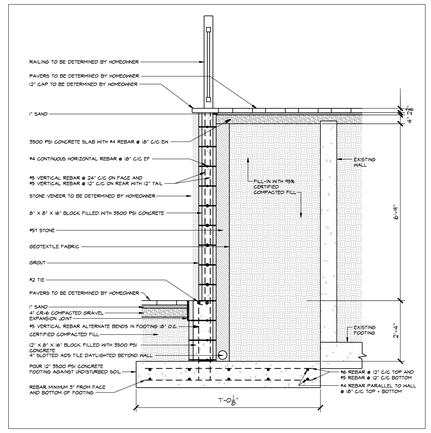

B STONE VENEER WALL / LANDING
SCALE: 1/4" = 1'-0"

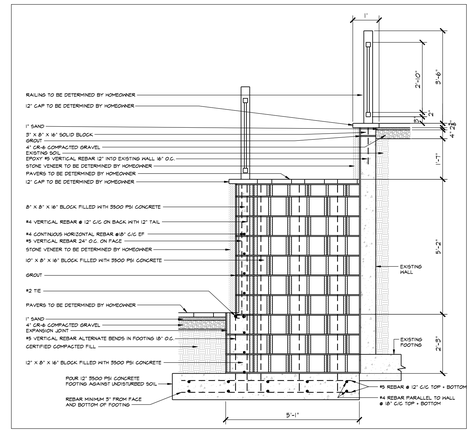

C STEP DETAIL
SCALE: 1/4" = 1'-0"

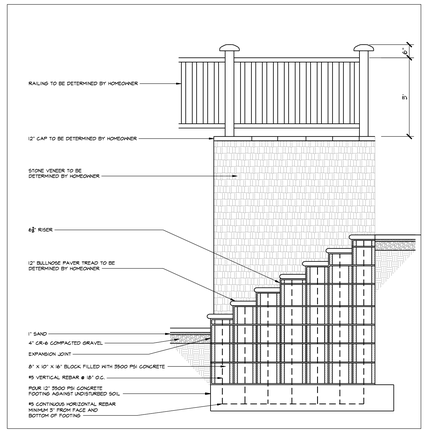

D STEP DETAIL
SCALE: 1/4" = 1'-0"

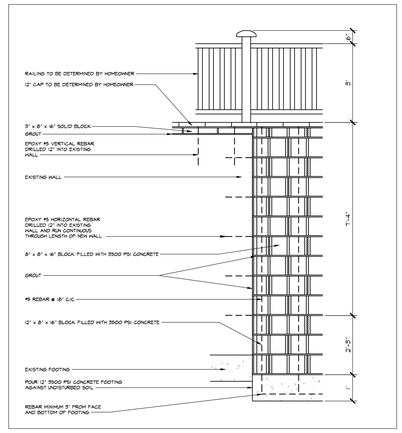

E EXISTING WALL TO NEW WALL
SCALE: 1/4" = 1'-0"

DISCLAIMER:
THE DESIGNS AND CONCEPTS REPRESENTED BY THESE DRAWINGS AND ACCOMPANYING DOCUMENTS ARE THE SOLE PROPERTY OF OUTDOOR DESIGN GROUP AND SHALL NOT BE USED, COPIED AND/OR REPRODUCED WITHOUT PRIOR CONSENT FROM A REPRESENTATIVE OF OUTDOOR DESIGN GROUP. THE DESIGNS AND CONCEPTS ARE APPROXIMATE AND SHALL BE ADJUSTED IN THE FIELD TO ALLOW FOR EXISTING ENTITIES. CONTRACTOR IS RESPONSIBLE FOR VERIFYING ALL DIMENSIONS AND BUILDING CONDITIONS, INCLUDING ACCESS. OUTDOOR DESIGN GROUP IS NOT LIABLE FOR CONTRACTOR, THE COMPANY'S WORKMANSHIP/ PROFESSIONAL/LEGAL REQUIREMENTS AS A "CONTRACTOR", AND/OR ANY GOVERNING AGENCY REQUIREMENTS EXPECTED OF A CONTRACTOR. THE CLIENT UNDERSTANDS AND AGREES THAT OUTDOOR DESIGN GROUP IS A "DESIGN ONLY" COMPANY AND IS NOT RESPONSIBLE FOR THE INSTALLATION AND/OR CONSTRUCTION OF ANY SCOPE OF WORK REPRESENTED ON THE ENCLOSED DOCUMENTS.

THESE DRAWINGS ARE PREPARED FOR THE CONVENIENCE OF THE CONTRACTOR, AS CONCEPTUAL PLANS, AND ARE NOT CONSTRUCTION DRAWINGS.

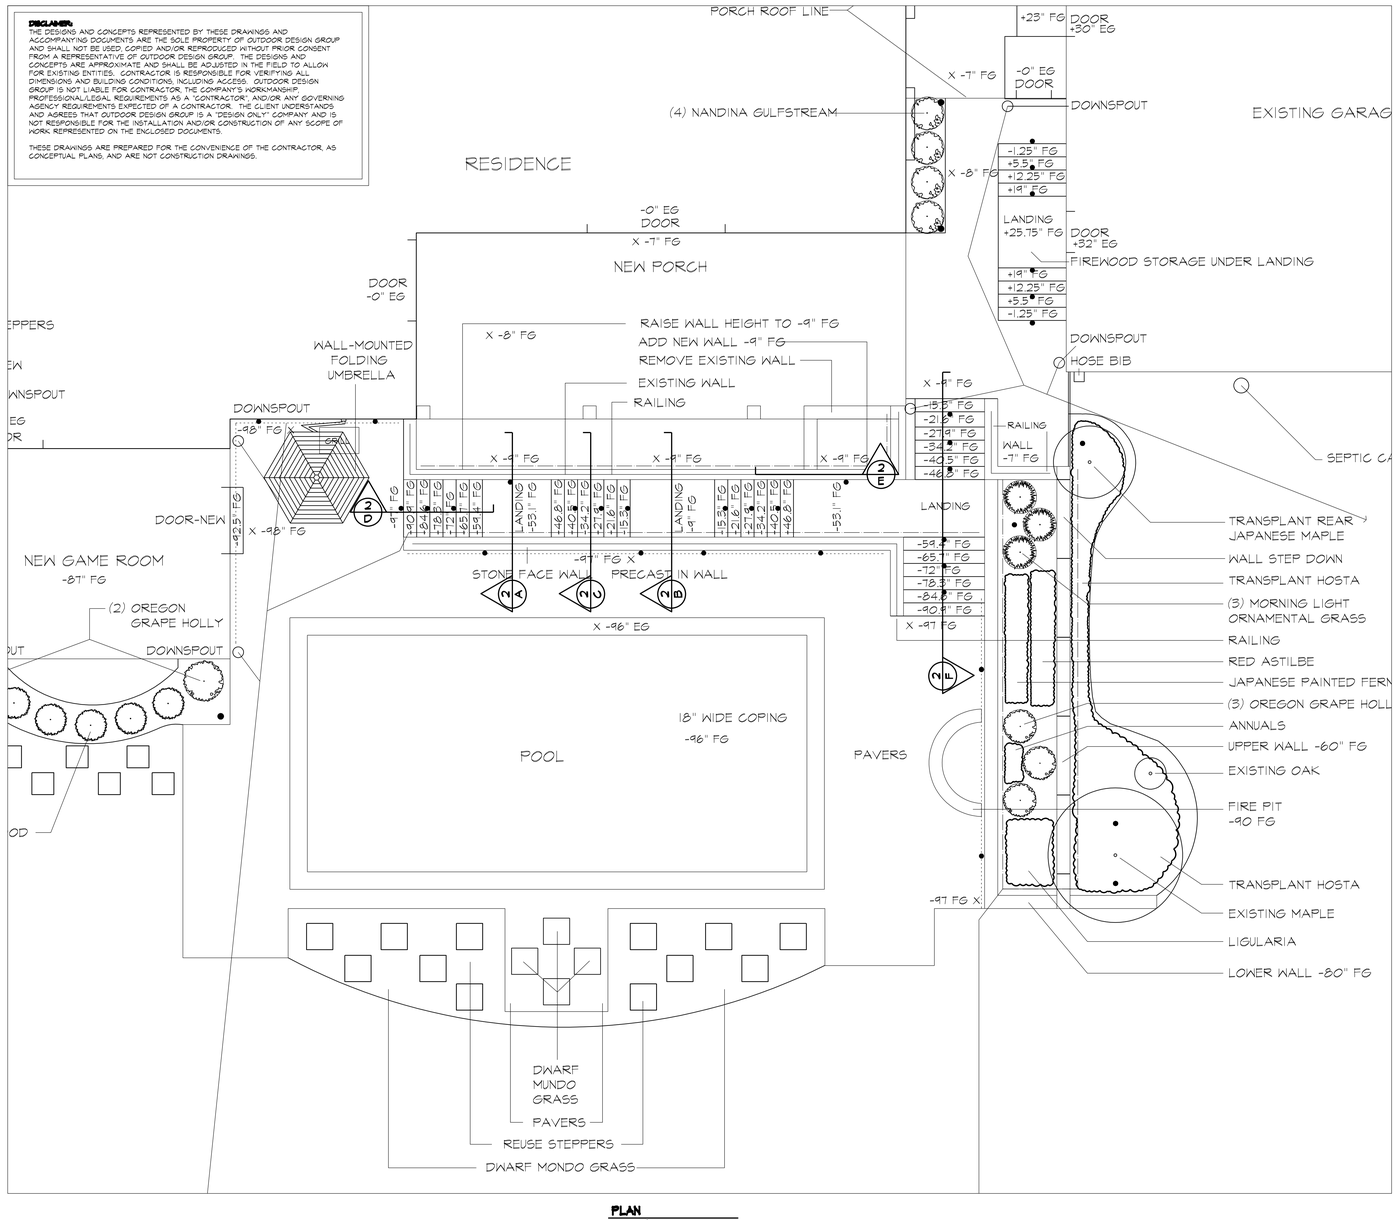

PLAN
SCALE: 1/8" = 1'-0"

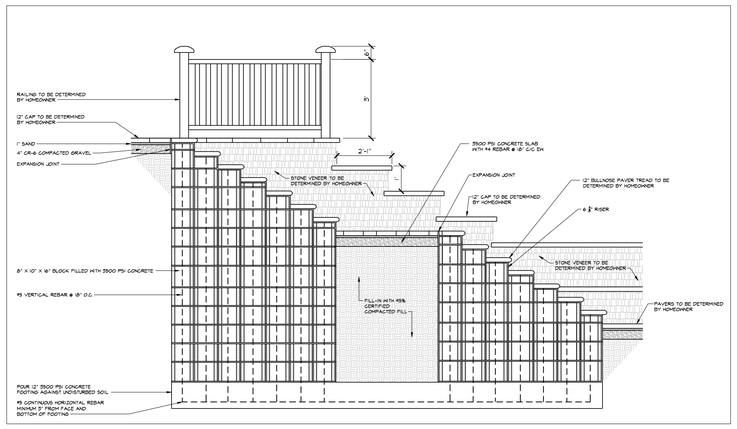

F STEP / LANDING / WALL DETAIL
SCALE: 1/4" = 1'-0"

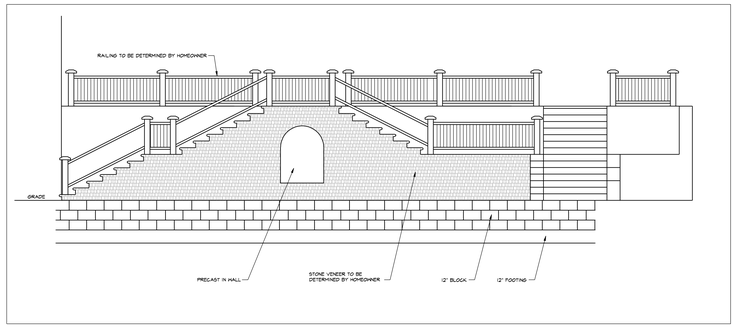

FRONT ELEVATION
SCALE: 1/4" = 1'-0"

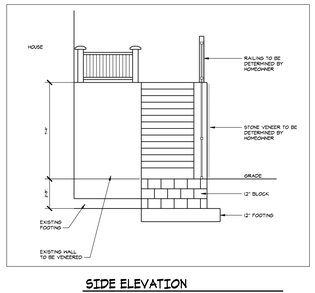

SIDE ELEVATION
SCALE: 1/4" = 1'-0"

NOTES:

WRITTEN DIMENSIONS ON THESE DRAWINGS SUPERCEDE SCALED DIMENSIONS.

APPROVED BY _____ DATE _____

Outdoor Design Group
THESE PLANS, DESIGNS, IDEAS, PLAN, ARRANGEMENT AND DESIGN WERE PREPARED FOR USE ON THIS PROJECT ONLY AND ARE NOT TO BE USED ON OTHER PROJECTS OR EXTENSIONS TO THIS PROJECT WITHOUT THE WRITTEN PERMISSION OF OUTDOOR DESIGN GROUP.

Revisions
Date

REAR WALL/
STEPS DETAIL

PROJECT/CLIENT:

GREENE RESIDENCE
11790 Glen Road
Potomac, MD 20854

OUTDOOR DESIGN GROUP

Date: 07-29-09
Scale: AS SHOWN
Drawn By: GH
Design By: DR
Sheet: 1 OF 1

PRODUCED BY AN AUTODESK EDUCATIONAL PRODUCT
PRODUCED BY AN AUTODESK EDUCATIONAL PRODUCT
PRODUCED BY AN AUTODESK EDUCATIONAL PRODUCT